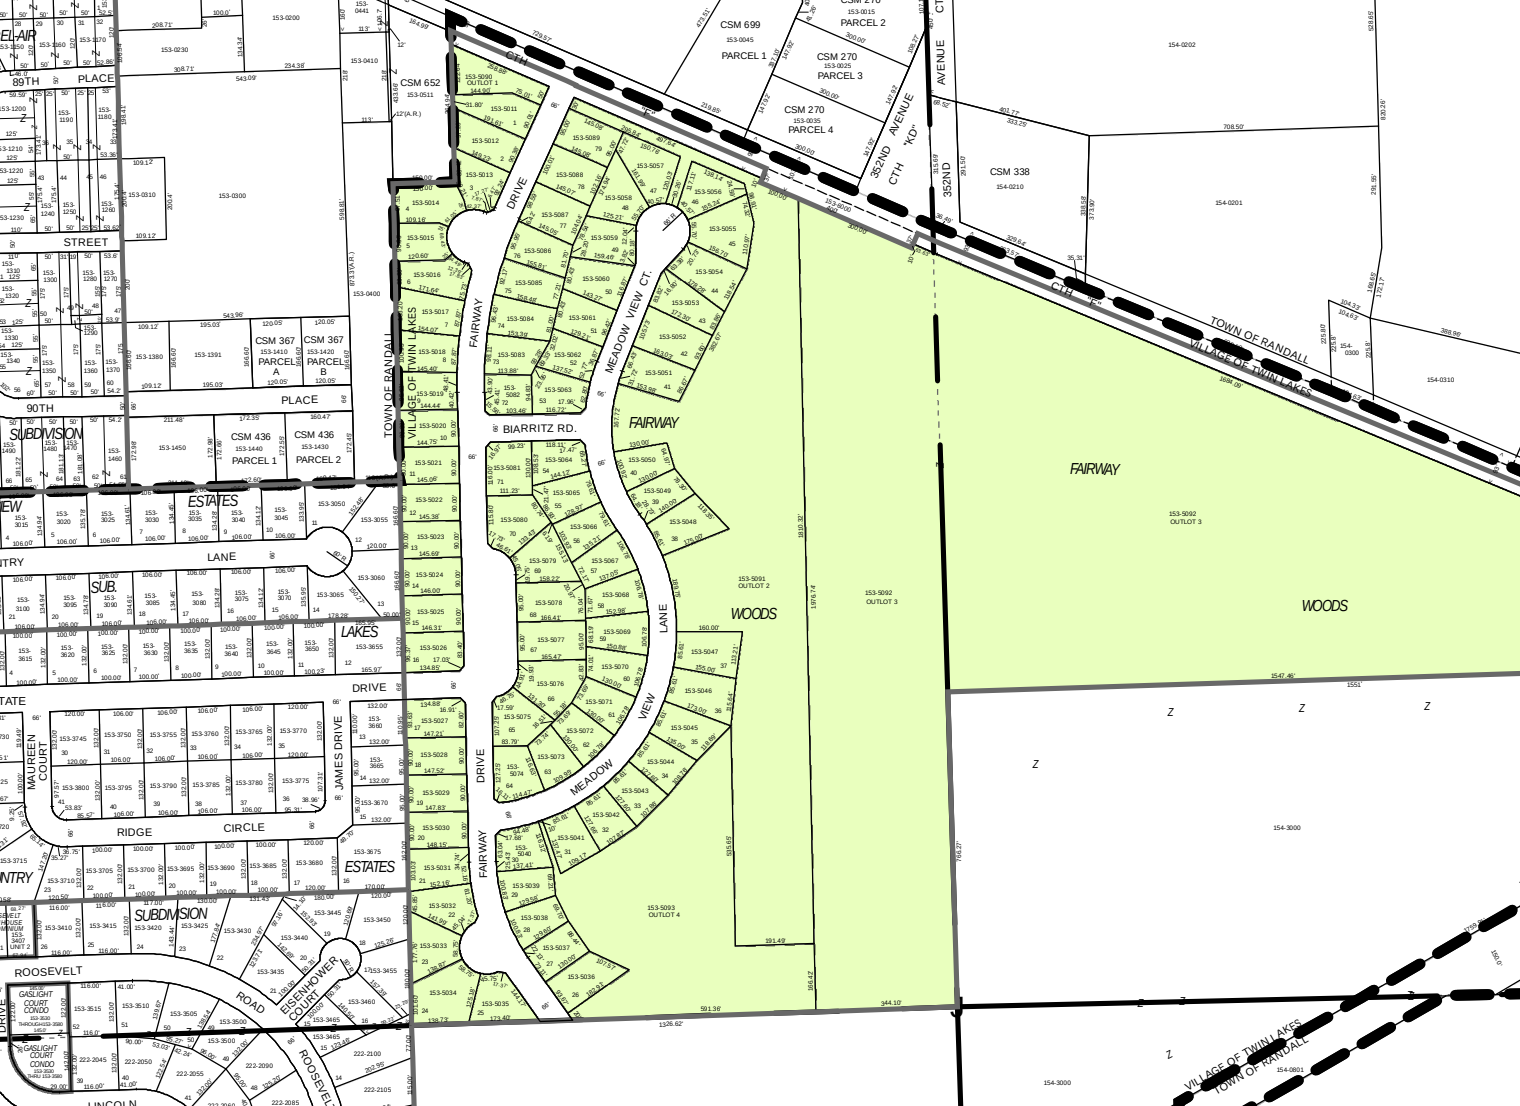
CSM 699
153-0045
PARCEL 1
CSM 270
153-0015
PARCEL 2
CSM 270
153-0025
PARCEL 3
CSM 270
153-0035
PARCEL 4
CSM 652
153-0511
CSM 338
154-0210
352ND AVENUE
CTH "KO"
CTH "H"
TOWN OF RANDALL
VILLAGE OF TWIN LAKES
TOWN OF RANDALL
VILLAGE OF TWIN LAKES
MEADOW VIEW CT.
MEADOW VIEW DRIVE
MEADOW VIEW LANE
FAIRWAY DRIVE
BIARRITZ RD.
FAIRWAY
WOODS
153-0092
OUTLOT 3
153-0091
OUTLOT 2
153-0093
OUTLOT 4
153-0090
OUTLOT 1
CSM 367
153-1410
PARCELS A
CSM 367
153-1420
PARCEL B
CSM 436
153-1440
PARCEL 1
CSM 436
153-1430
PARCEL 2
90TH PLACE
89TH PLACE
STREET
SUBDIVISION
ESTATES
LANE
SUB.
LAKES
DRIVE
MAUREEN COURT
JAMES DRIVE
RIDGE CIRCLE
ROOSEVELT ROAD
EISENHOWER COURT
GASLIGHT COURT CONDO
153-3530
THROUGH 153-3580
LINCOLN